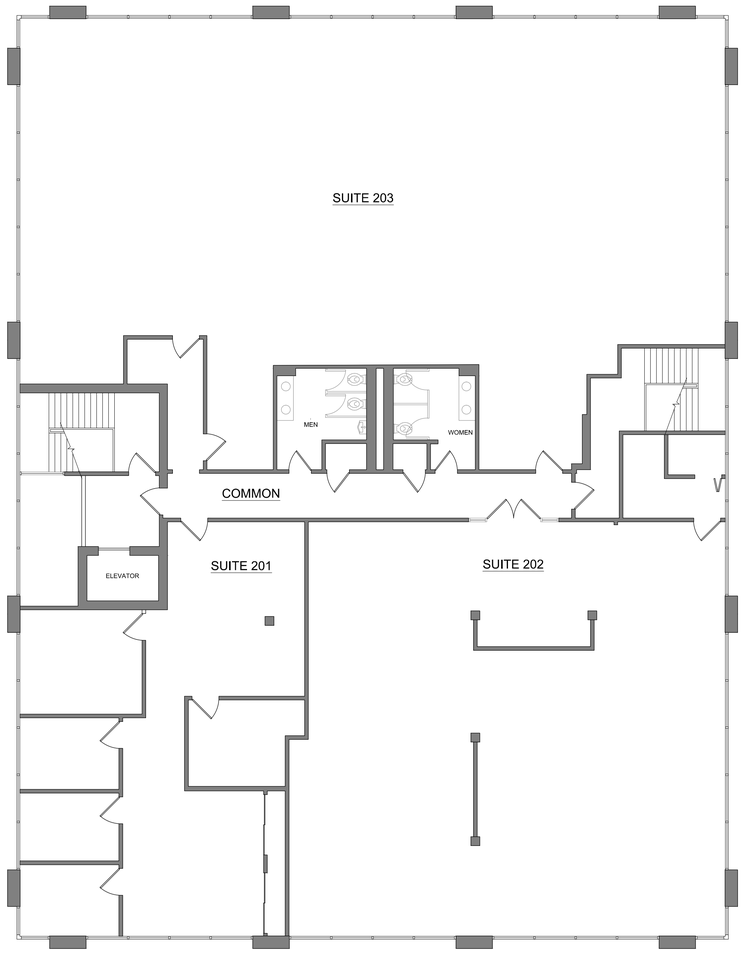

1 RECORD CONDITION PLAN | SECOND FLOOR
Scale: 1/8" = 1'-0"

SA
SARGENTI ARCHITECTS
2112 WALNUT STREET
FOURTH FLOOR
PHILADELPHIA, PA 19103
215.482.1950 TEL
WWW.SARGARCH.COM

DATE	ISSUE
05.11.16	SENT TO WILLNER

PROJECT NAME / LOCATION

RECORD CONDITIONS

600 WEST DEKALB PIKE &
140 ALLENDALE ROAD

KING OF PRUSSIA, PA 19103

PROJECT INFORMATION

DATE: 2016-5-11
PROJECT NO: 1003-16
DRAWN BY: SOC

A-200

RECORD CONDITIONS