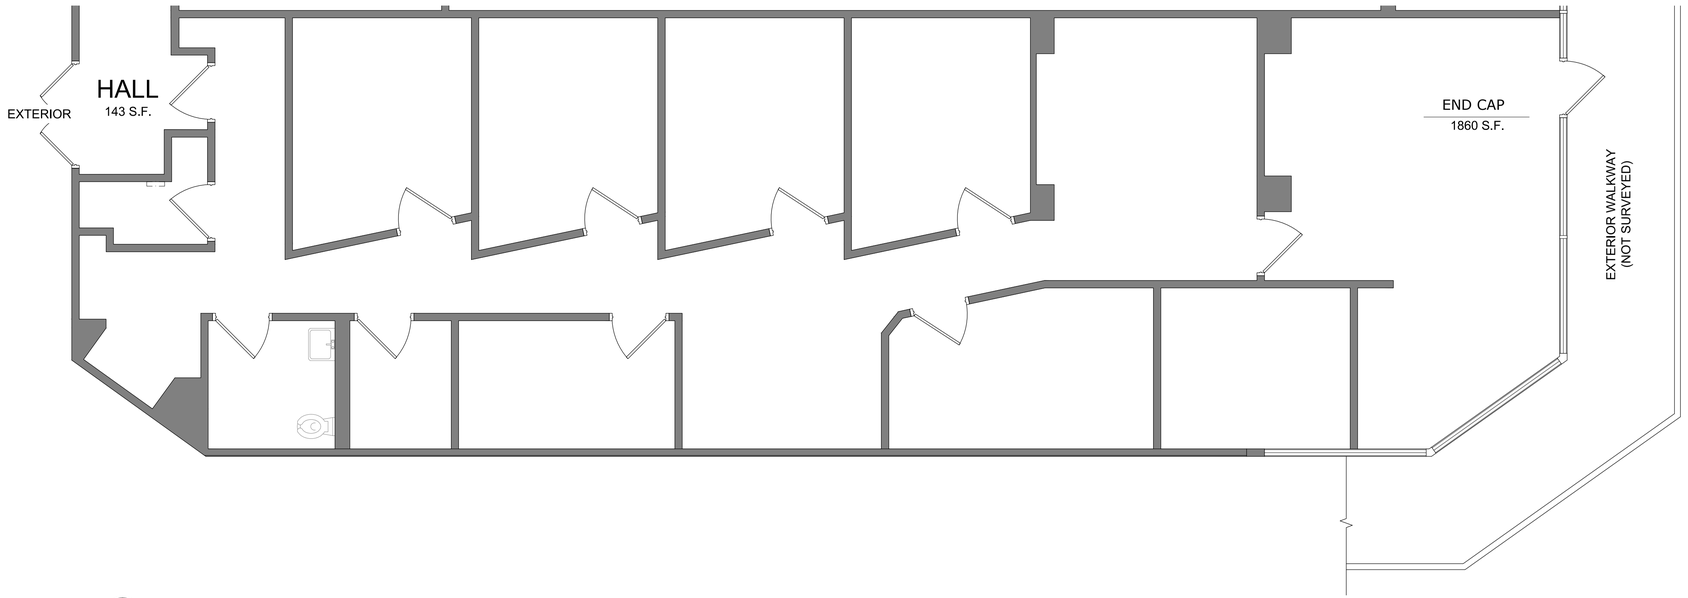

1 RECORD CONDITION PLAN
Scale: 1/4" = 1'-0"

SA
SARGENTI ARCHITECTS
2112 WALNUT STREET
FOURTH FLOOR
PHILADELPHIA, PA 19103
215.482.1950 TEL
WWW.SARGARCH.COM

DATE ISSUE

⚠ 05.11.16 SENT TO WILLNER

PROJECT NAME / LOCATION

RECORD CONDITIONS

600 WEST DEKALB PIKE &
140 ALLENDALE ROAD

KING OF PRUSSIA, PA 19103

PROJECT INFORMATION

DATE: 2016-5-11
PROJECT NO: 1003-16
DRAWN BY: SOC

A-101

RECORD CONDITIONS