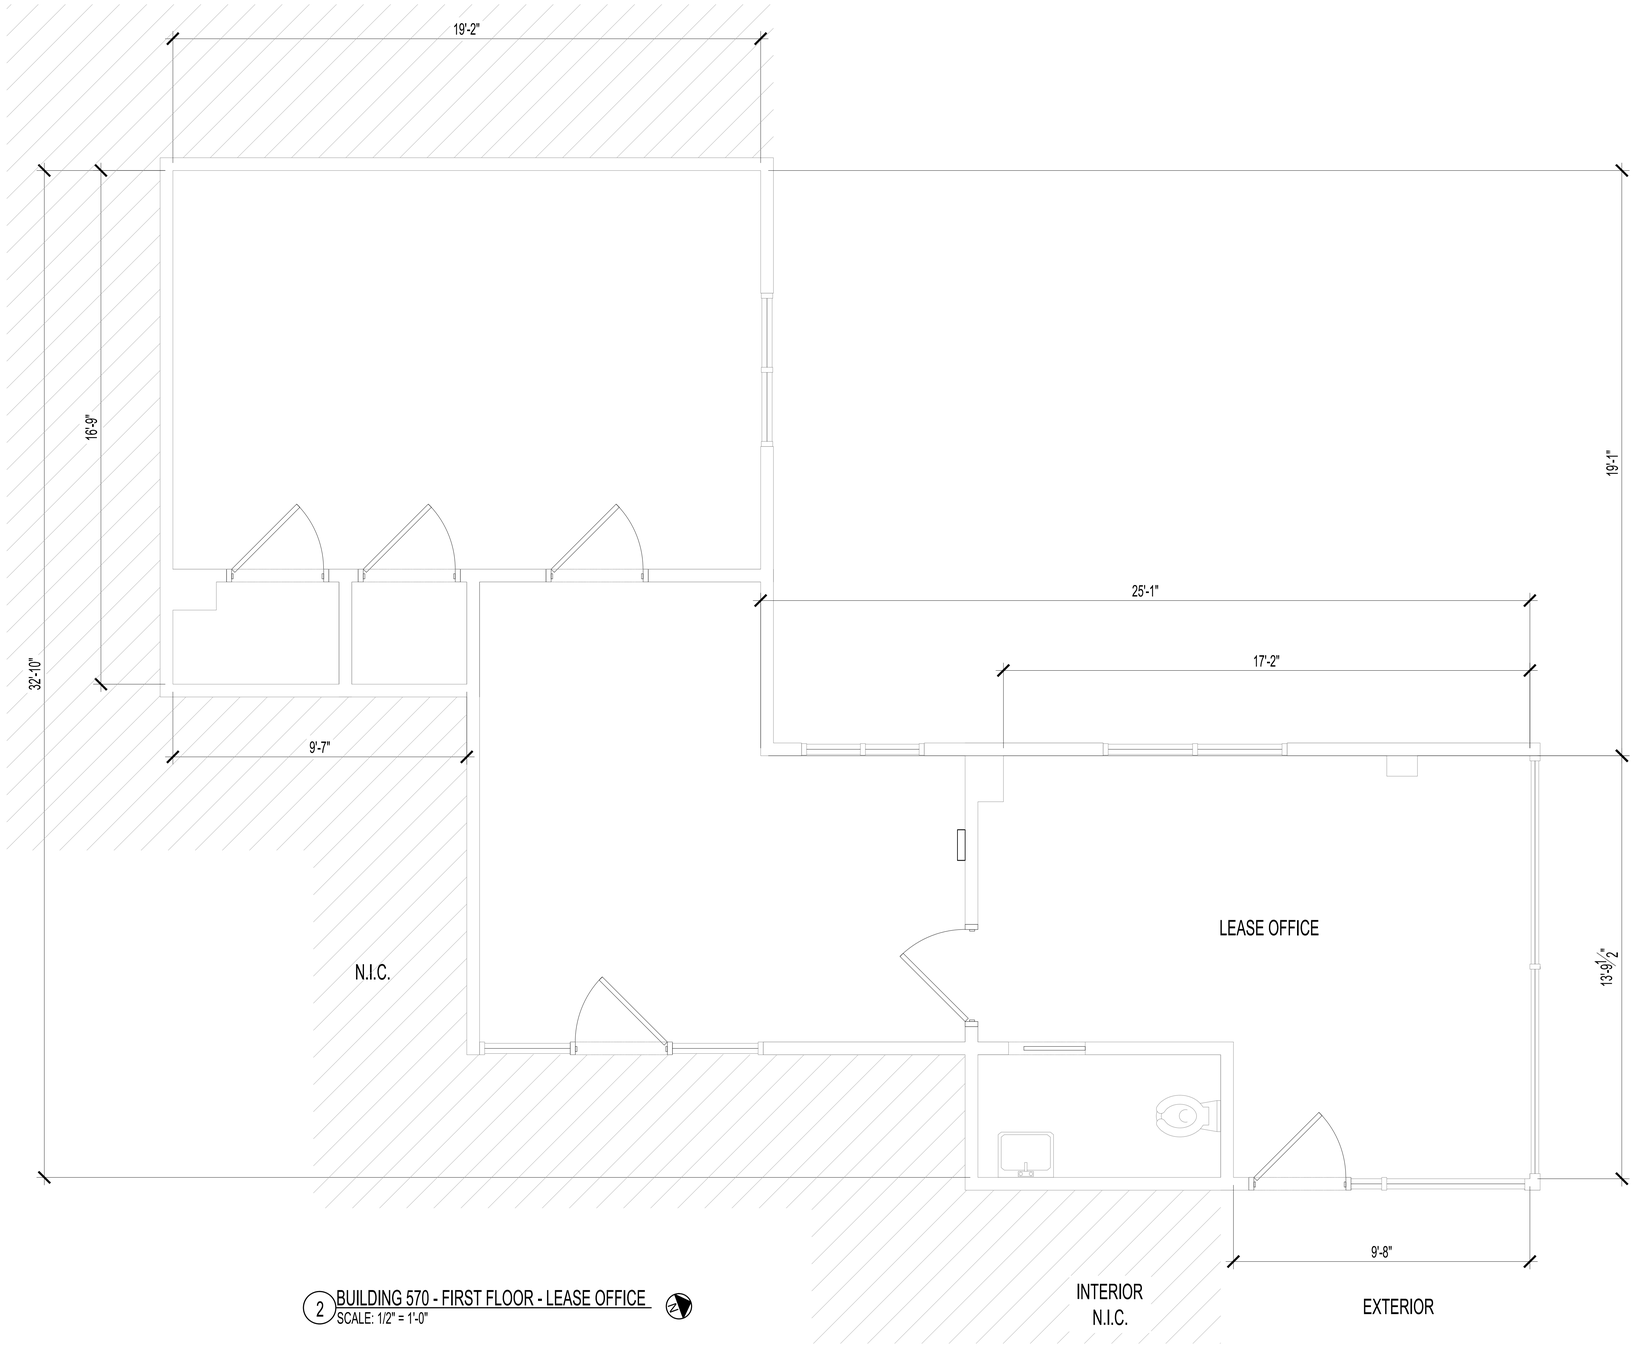

2 BUILDING 570 - FIRST FLOOR - LEASE OFFICE
SCALE: 1/2" = 1'-0"

SA
SARGENTI ARCHITECTS
2112 WALNUT STREET
FOURTH FLOOR
PHILADELPHIA, PA 19103
215.482.1850 TEL
WWW.SARGARCH.COM

CONSULTANTS

ARCHITECTURAL SEAL

PROJECT CONTACT

VICE PRESIDENT OF OPERATIONS:
NAME: CRAIG BRADLEY
ADDRESS: 150 ALLENDALE ROAD
KING OF PRUSSIA PA, 19406
PHONE: 610-265-8121

DATE ISSUE

PROJECT NAME / LOCATION

LOD PLAN
150 ALLENDALE ROAD
KING OF PRUSSIA PA, 19406

PROJECT INFORMATION

DATE: 2016-07-14
PROJECT NO. 150001-001
DRAWN BY: SOC

SHEET TITLE / NUMBER

RC-3.1
RECORD CONDITIONS PLAN